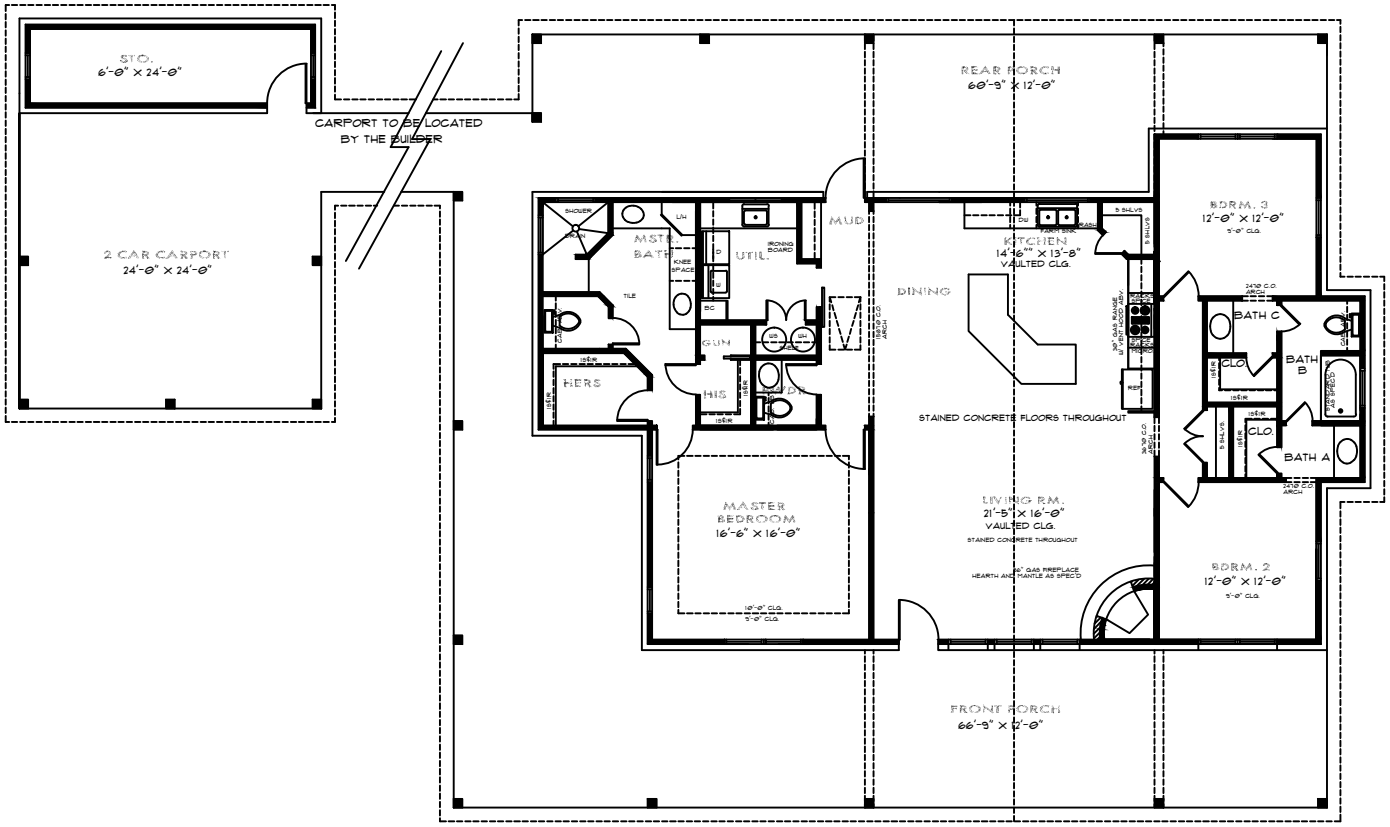

SQUARE FOOTAGE CALCULATIONS

TOTAL LIVING S.F. - 2000 S.F.
TOTAL SLAB - 4679 S.F.

FLOOR PLAN

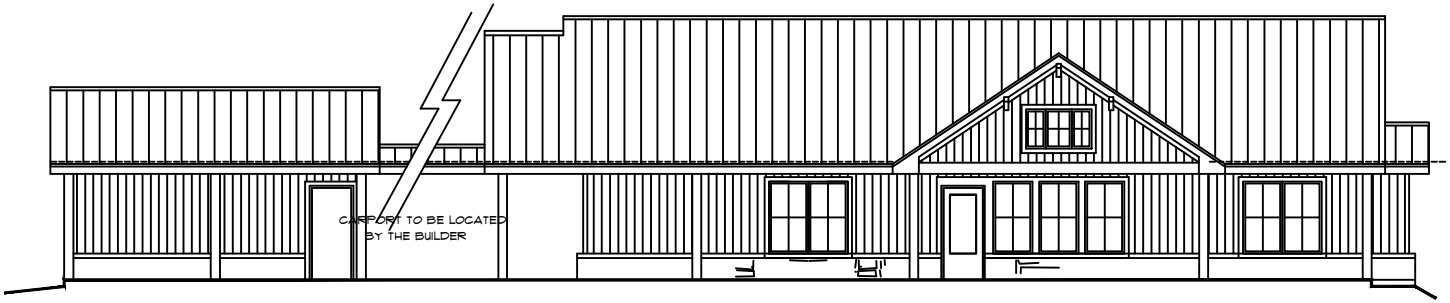

FRONT ELEVATION