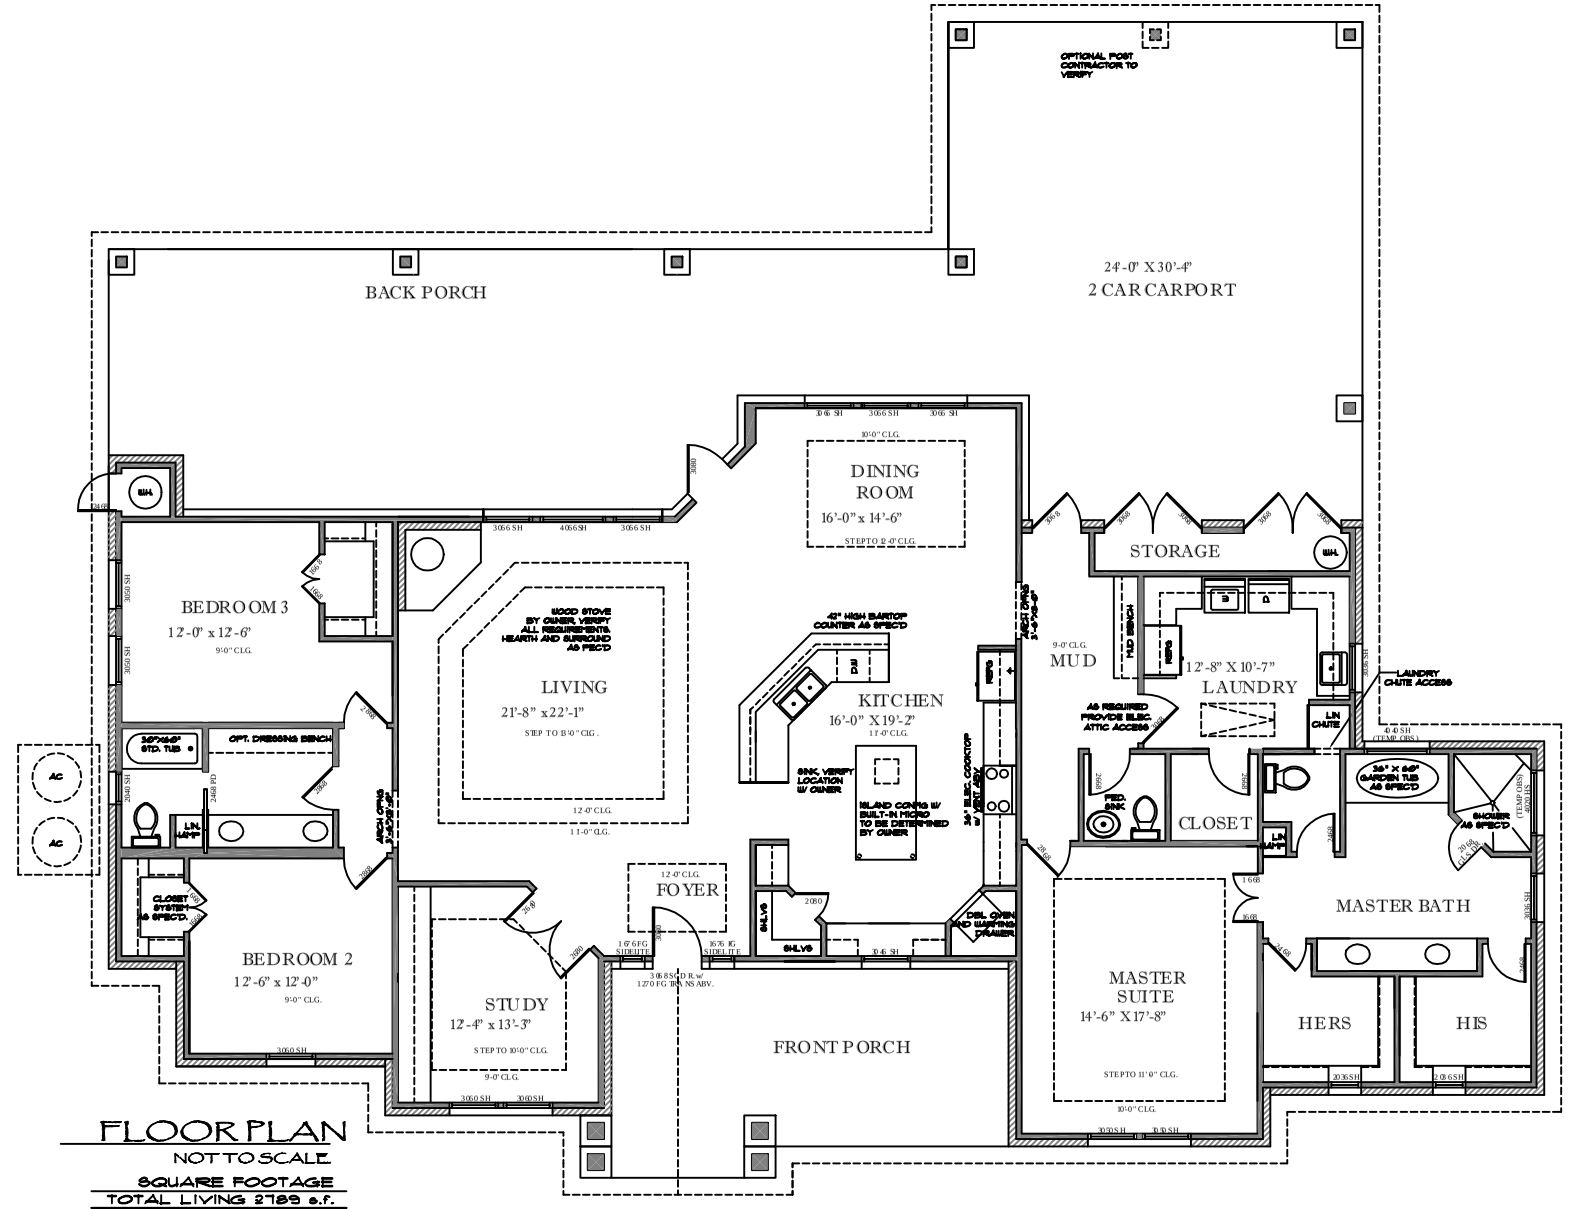

FLOOR PLAN

NOT TO SCALE

SQUARE FOOTAGE

TOTAL LIVING 2789 s.f.

TOTAL SLAB 4724 s.f.

FRONT ELEVATION

SCALE: 1/4" = 1'-0"