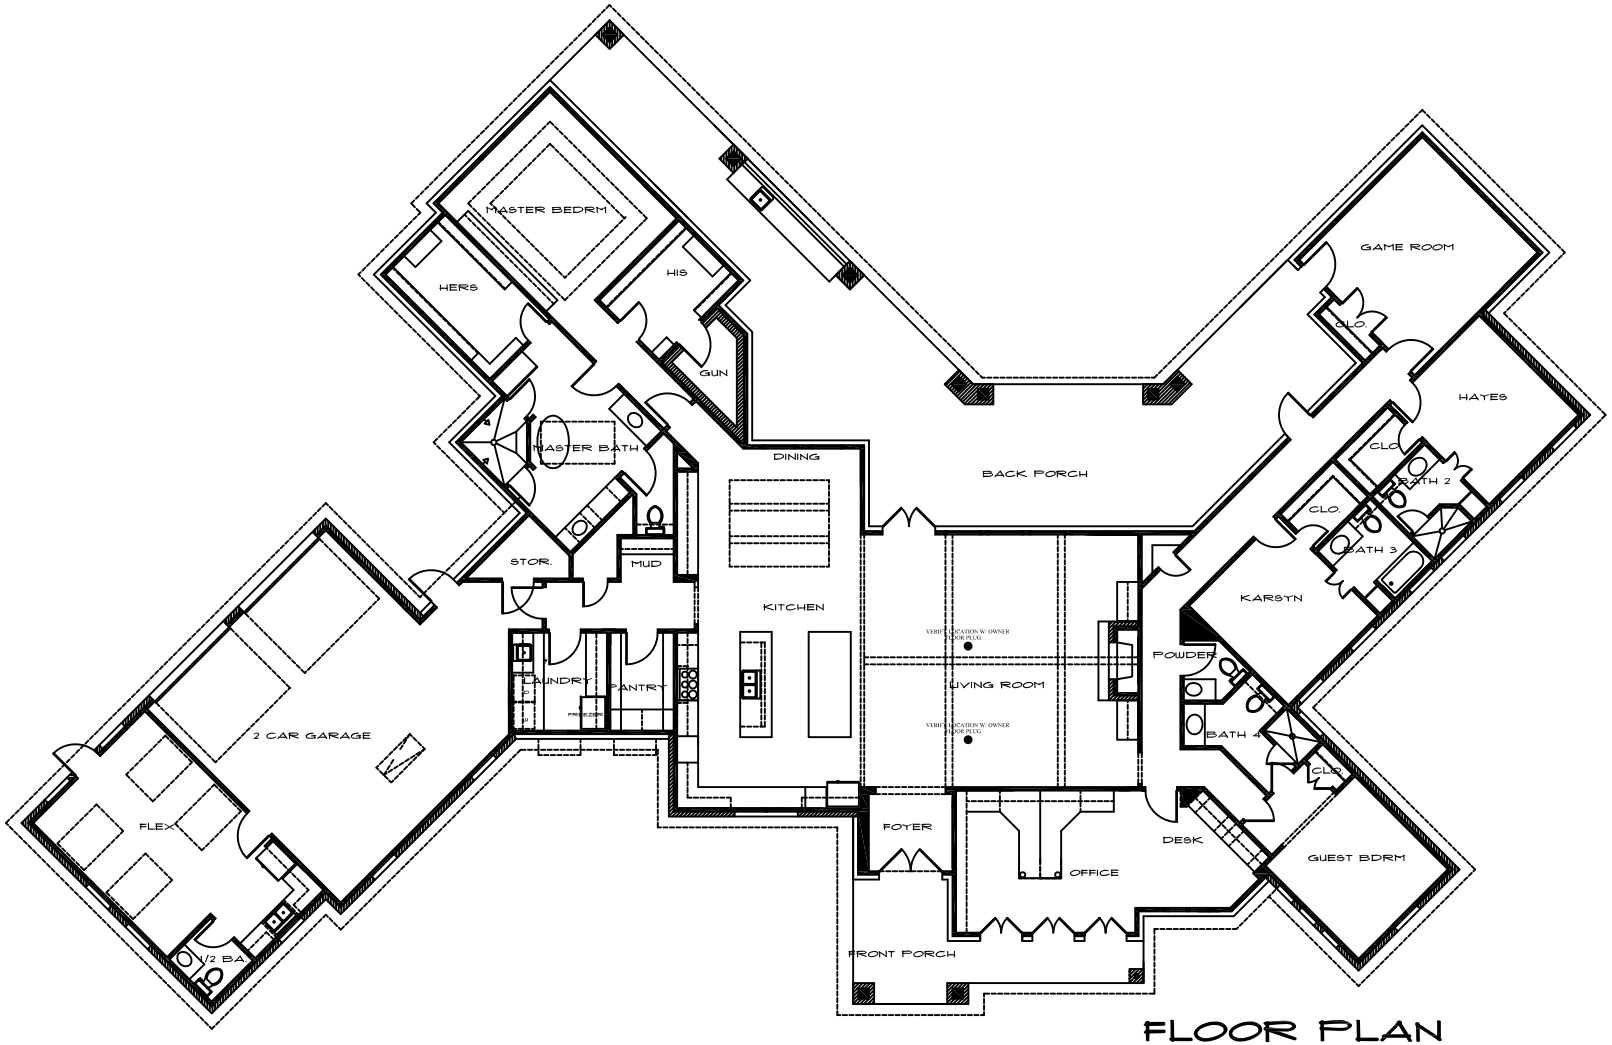

FLOOR PLAN

SQUARE FOOTAGE CALCULATIONS

TOTAL LIVING S.F. - 4295 S.F.

TOTAL SLAB - 6971 S.F.

FRONT ELEVATION